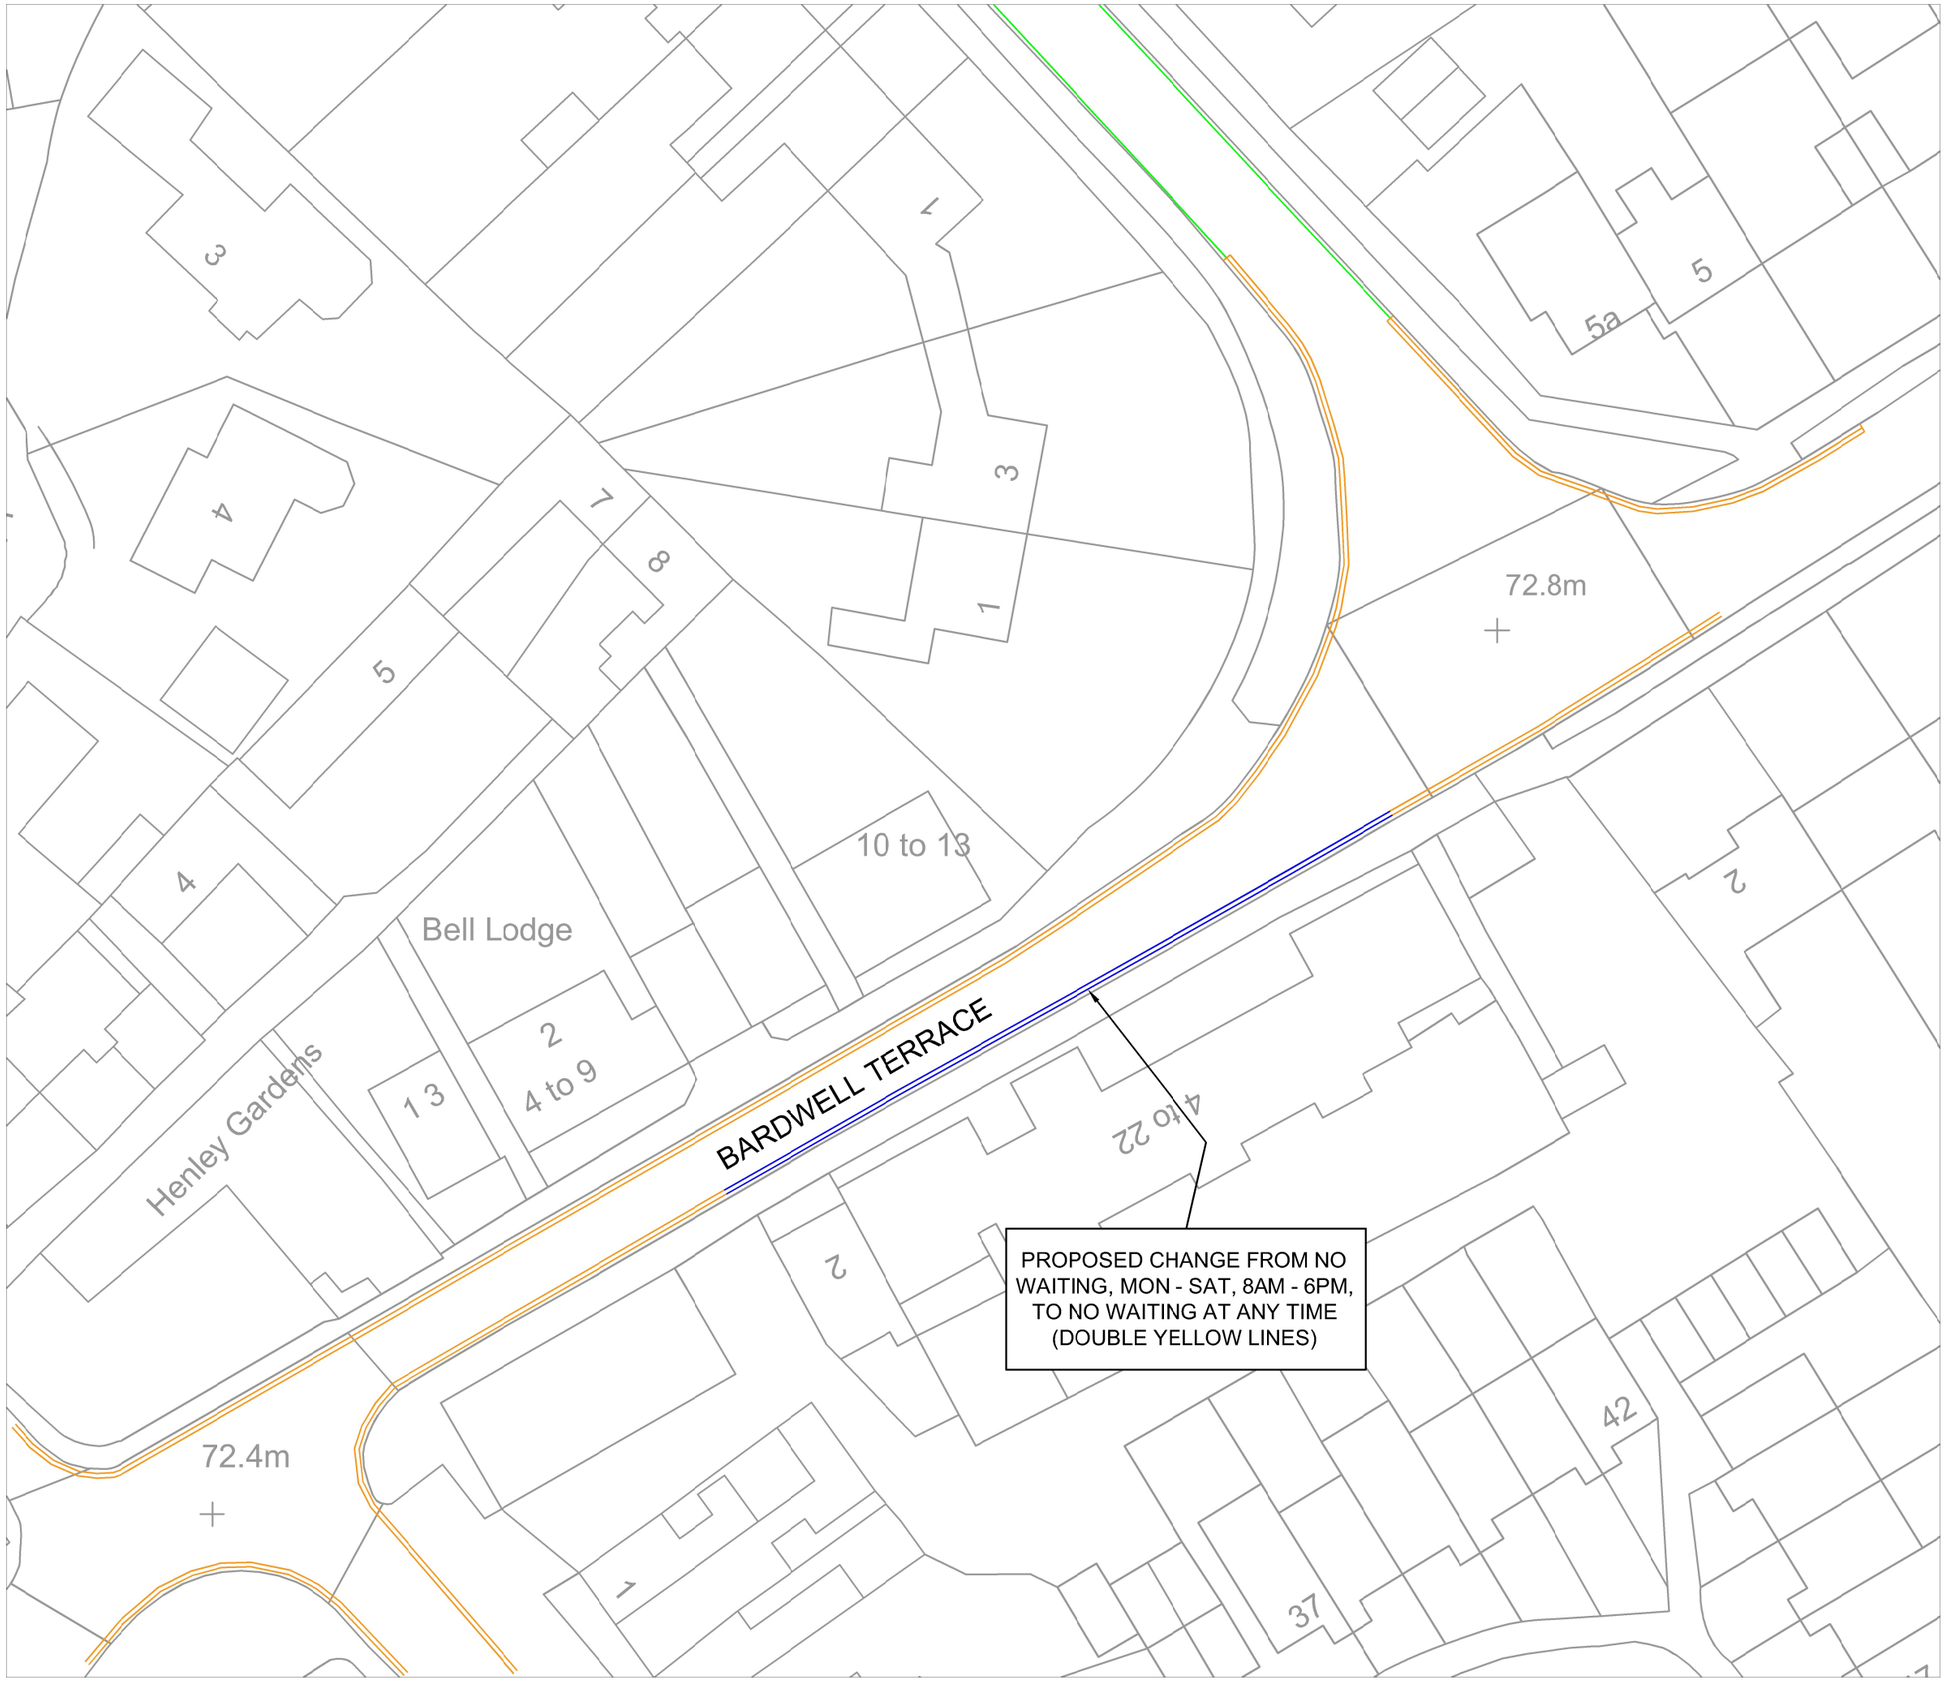


P:\2. Network Management\Parking Control\SCHEMES & MAINTENANCE\2. District Areas\2. Cherwell\1. Live Projects\Bicester\Bardwell T, Bessemer Close\Plans\Bicester schemes 26 v1.dwg

Drawing No. | Revision 0

KEY

EXISTING DOUBLE YELLOW LINES

EXISTING SINGLE YELLOW LINES

PROPOSED DOUBLE YELLOW LINES

SAFETY, HEALTH AND ENVIRONMENTAL INFORMATION

IN ADDITION TO THE HAZARDS/RISKS NORMALLY ASSOCIATED WITH THE TYPES OF WORK DETAILED ON THIS DRAWING, NOTE THE FOLLOWNG SIGNIFICANT RESIDUAL RISKS

CONSTRUCTION
(ENTER 'NONE' IF APPLICABLE)

MAINTENANCE/CLEANING
(ENTER 'NONE' IF APPLICABLE)

USE
(ENTER 'NONE' IF APPLICABLE)

DECOMMISSIONING/DEMOLITION
(ENTER 'NONE' IF APPLICABLE)

© Crown copyright and database rights 2023 OS AC0000851087

Rev.	Date	Purpose of revision	Drawn	Checked	Approved

OXFORDSHIRE COUNTY COUNCIL

Paul Fermer
Director of
Environment & Highways
Oxfordshire County Council
County Hall
New Road
Oxford
OX1 1ND
Tel: 0845 310 1111

Project title
Parking projects
Cherwell and West Oxon
2026/27

Drawing title
Proposed no waiting at anytime restrictions
Bardwell Terrace, Bicester

Drawing Status
Consultation

Scale @ A3	Drawn by	Checked by	Approved by
1:400	JW	EP	
	Date drawn 15/06/26	Date checked	Date approved

Oxfordshire Project No. & File Ref

Drawing No. BIC/26/BARD/001 | Revision 0